




a) Vault, horizontal section




b) East wall, A-A' section (See Figure 1)

Credits: A. Blanco, D. Nepi, F. Vozzolo. Copyright: PArCo

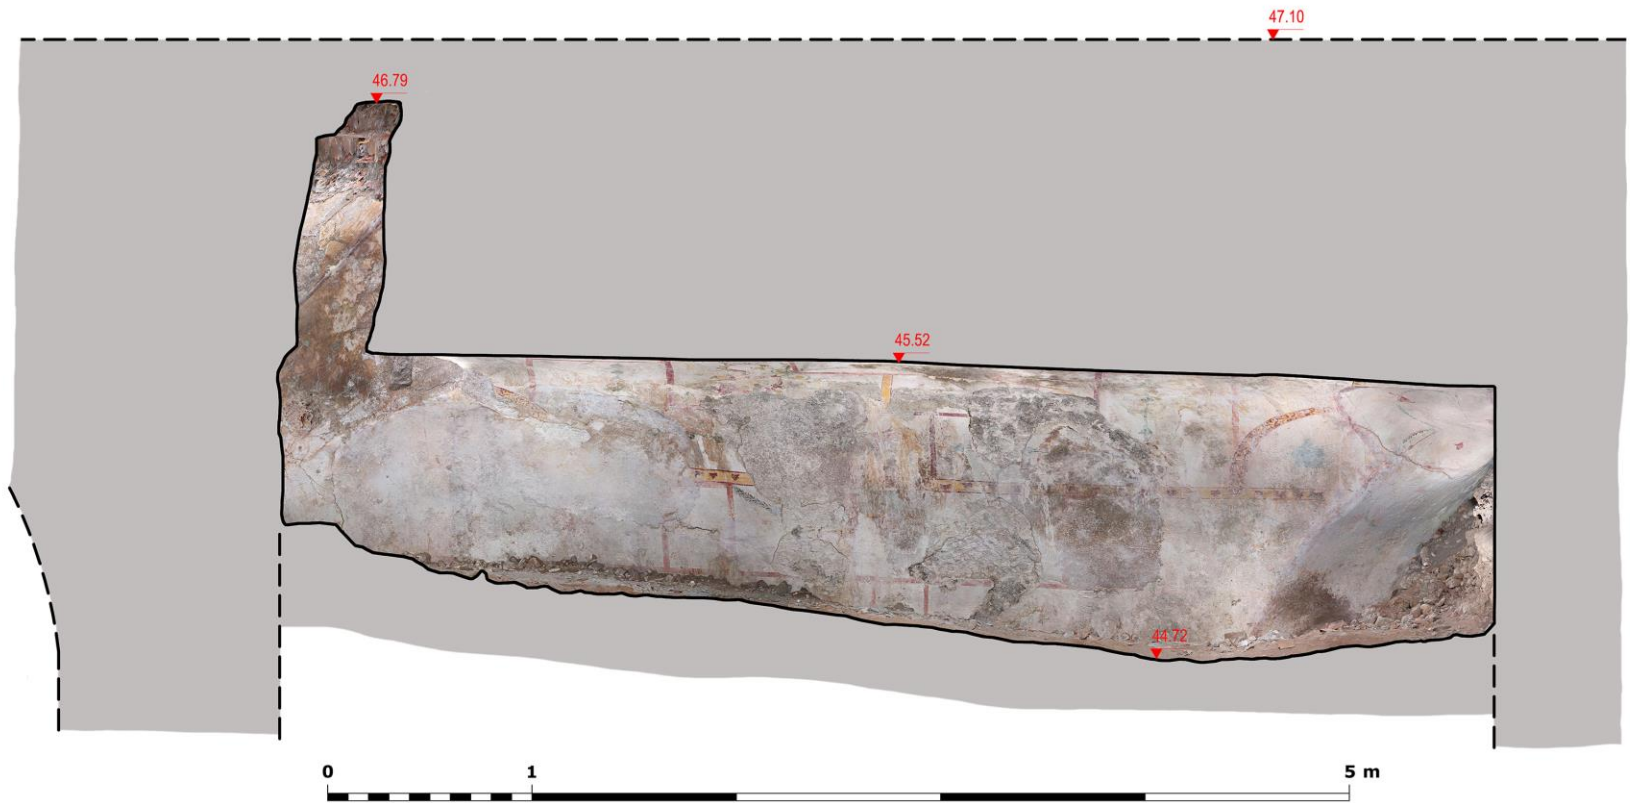


c) West wall, A'-A section (See Figure 1)

Credits: A. Blanco, D. Nepi, F. Vozzolo. Copyright: PArCo

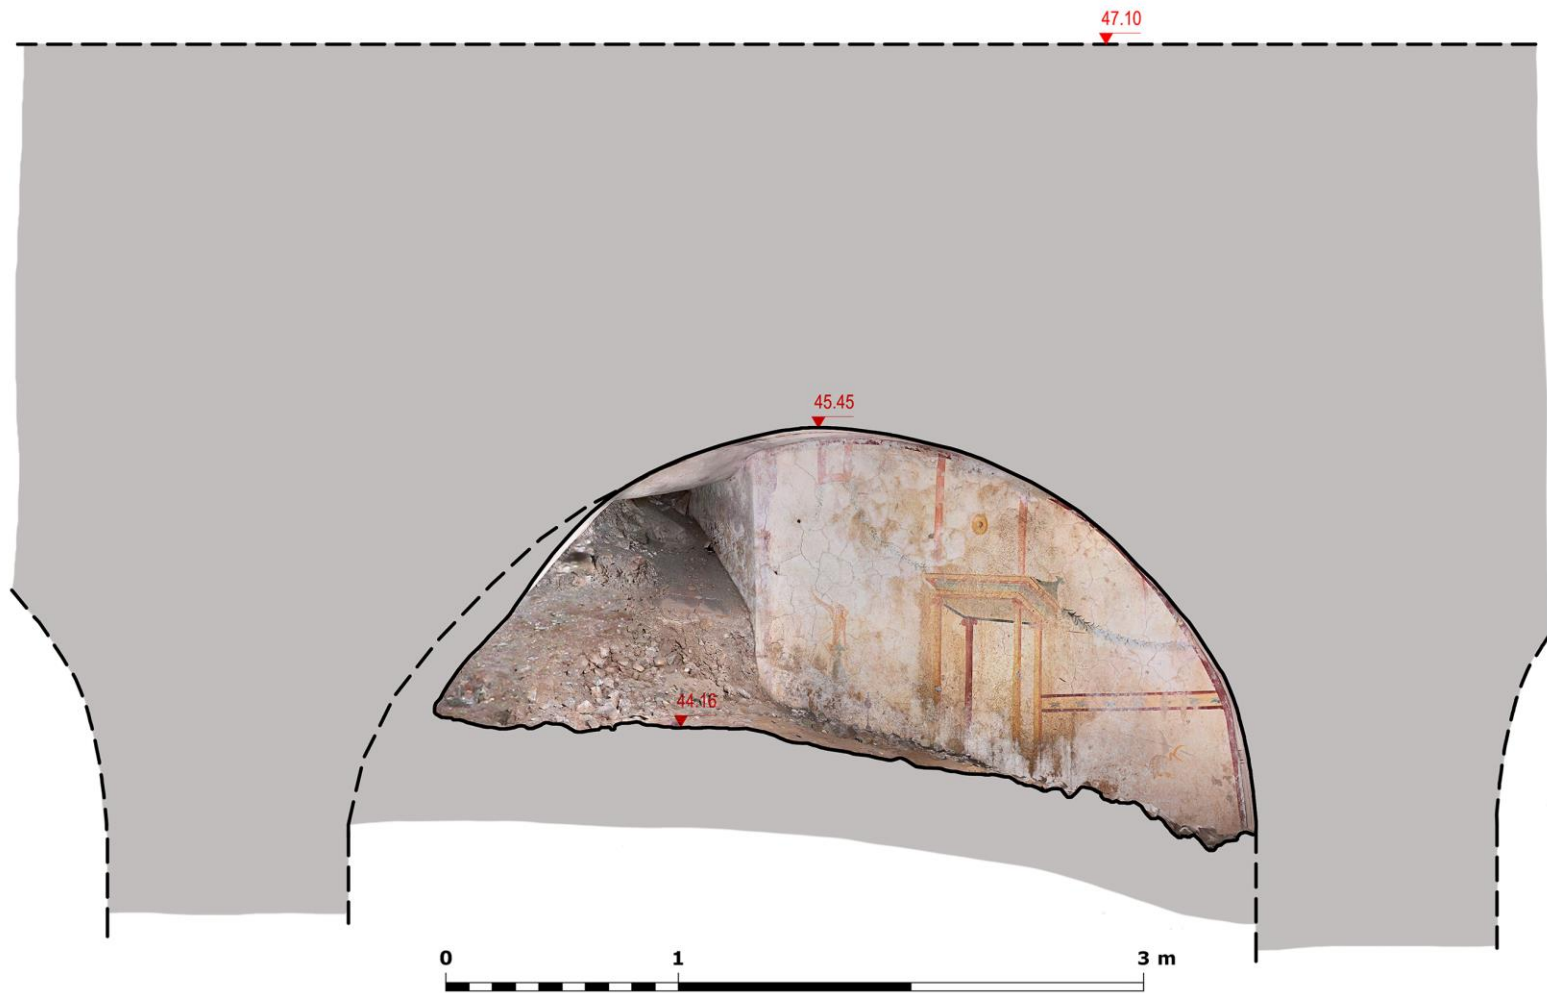

d) North wall, B-B' section (See Figure 1)

Credits: A. Blanco, D. Nepi, F. Vozzolo. Copyright: PArCo

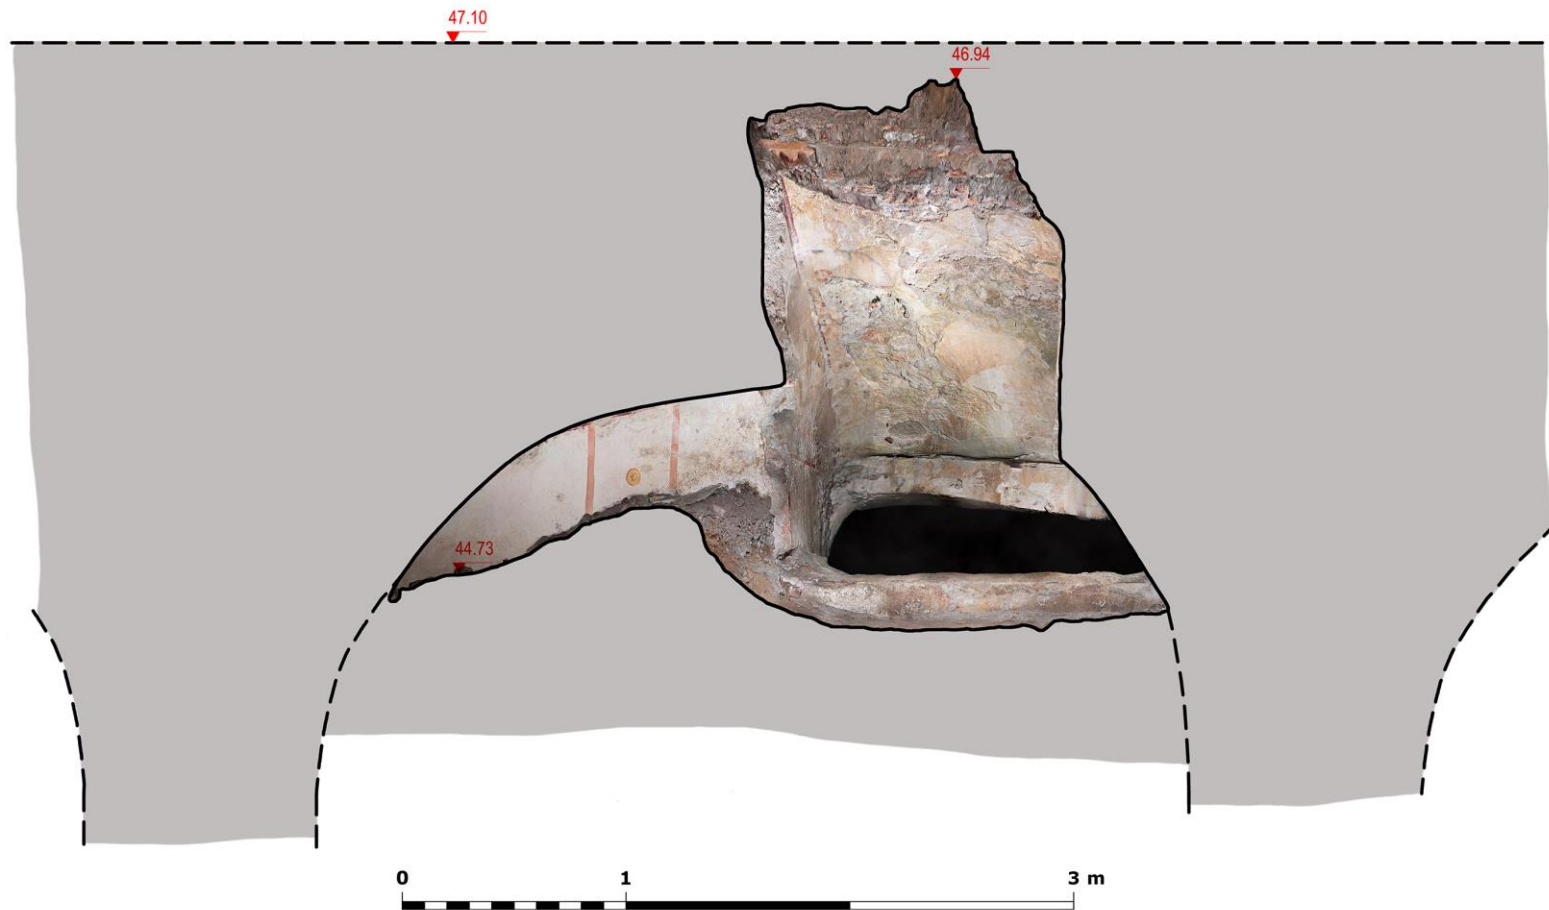

e) South wall, C'-C section (See Figure 1)

Credits: A. Blanco, D. Nepi, F. Vozzolo. Copyright: PArCo